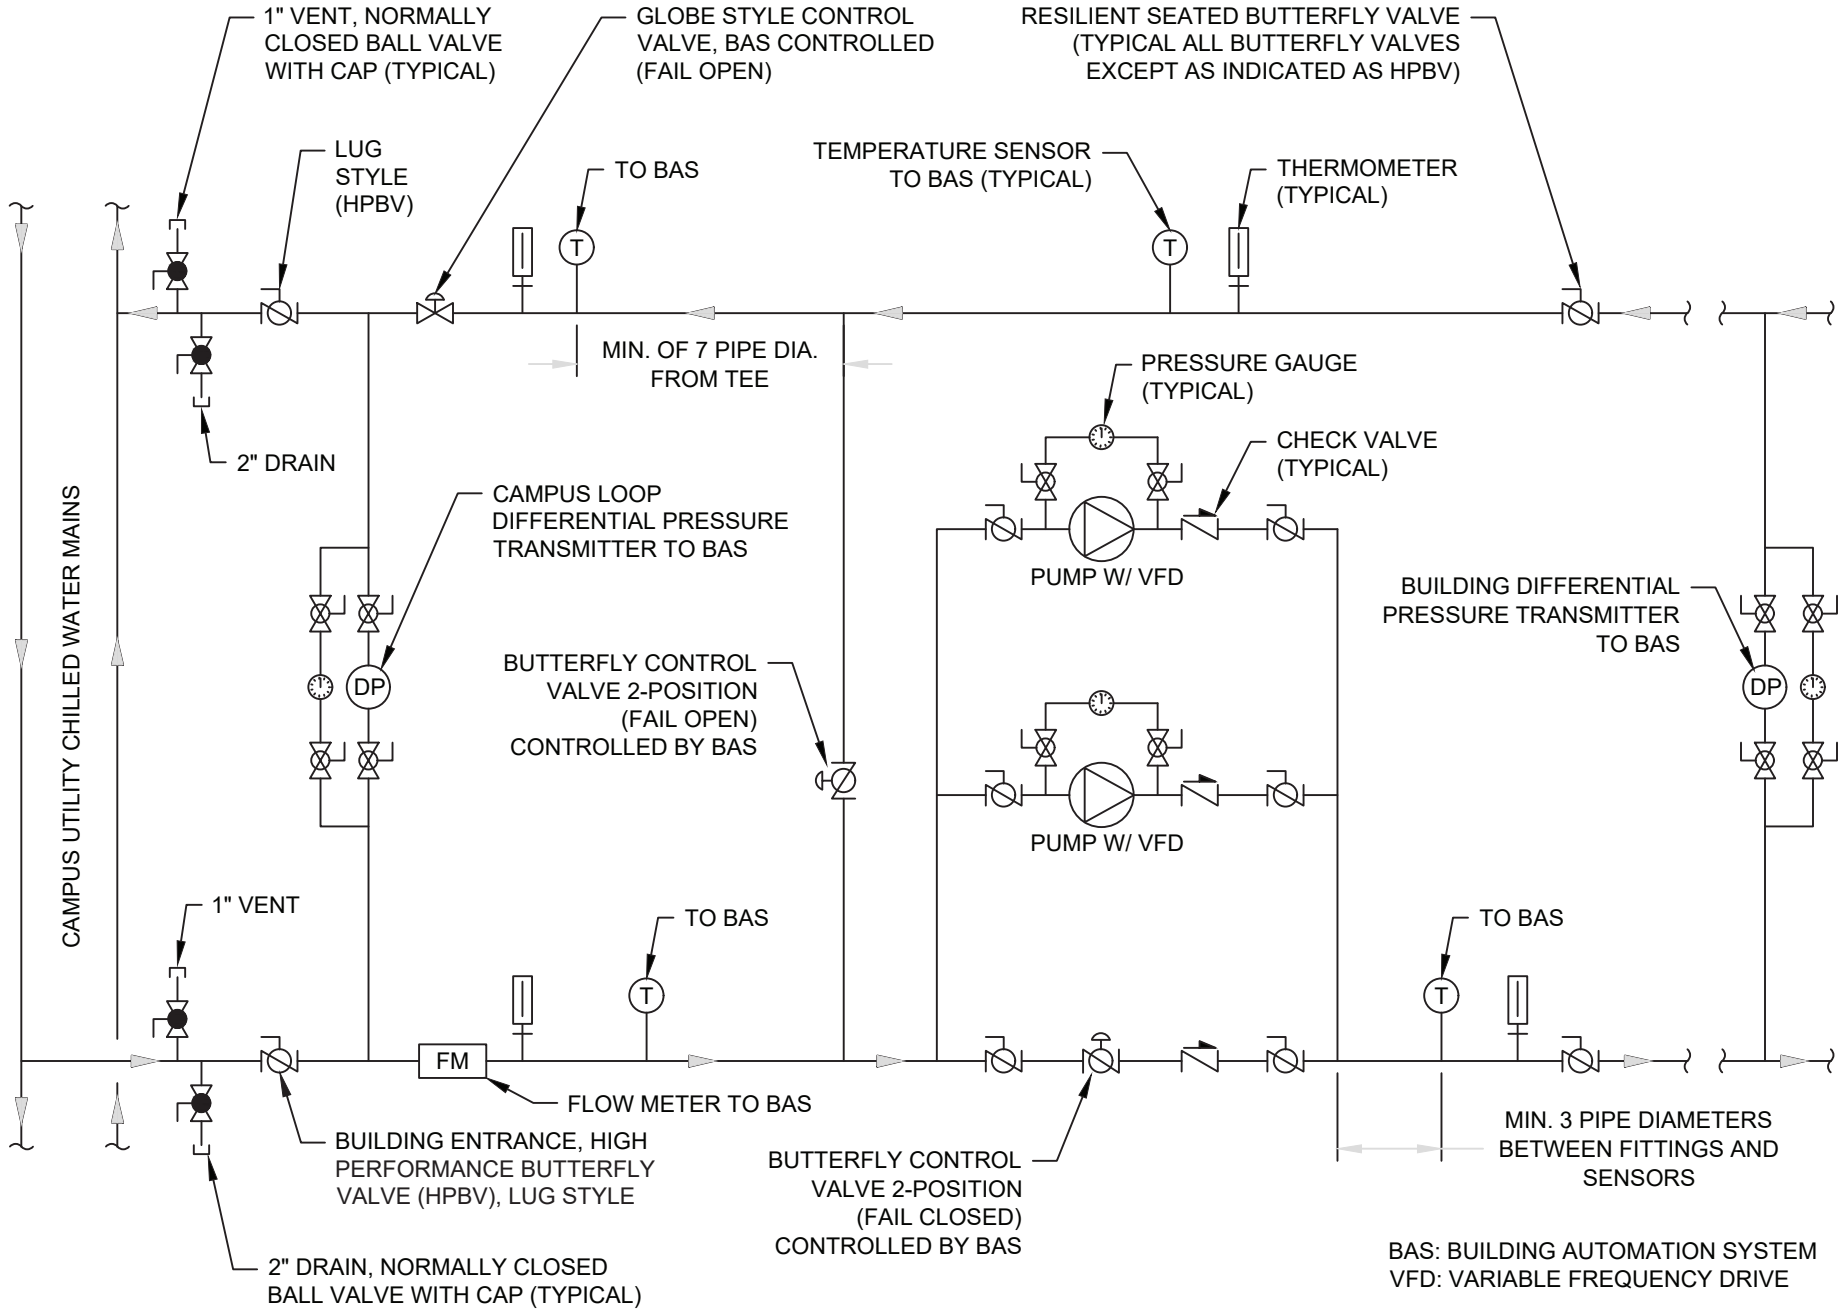

DIVISION OF CAMPUS PLANNING, INFRASTRUCTURE, AND FACILITIES
VIRGINIA TECH

BUILDING CONNECTION DETAIL FOR CAMPUS UTILITY CHILLED WATER

REV.#	DATE	CHKD	SCALE: NTS
0	2023.01.10	VTSG	
-	-	-	M-CHW-01
-	-	-	