Notes:
1- See specifications for additional tree protection requirements.

2- No pruning shall be performed except with university arborist approval.

3- No equipment shall operate inside the protective fencing including during fence installation and removal.

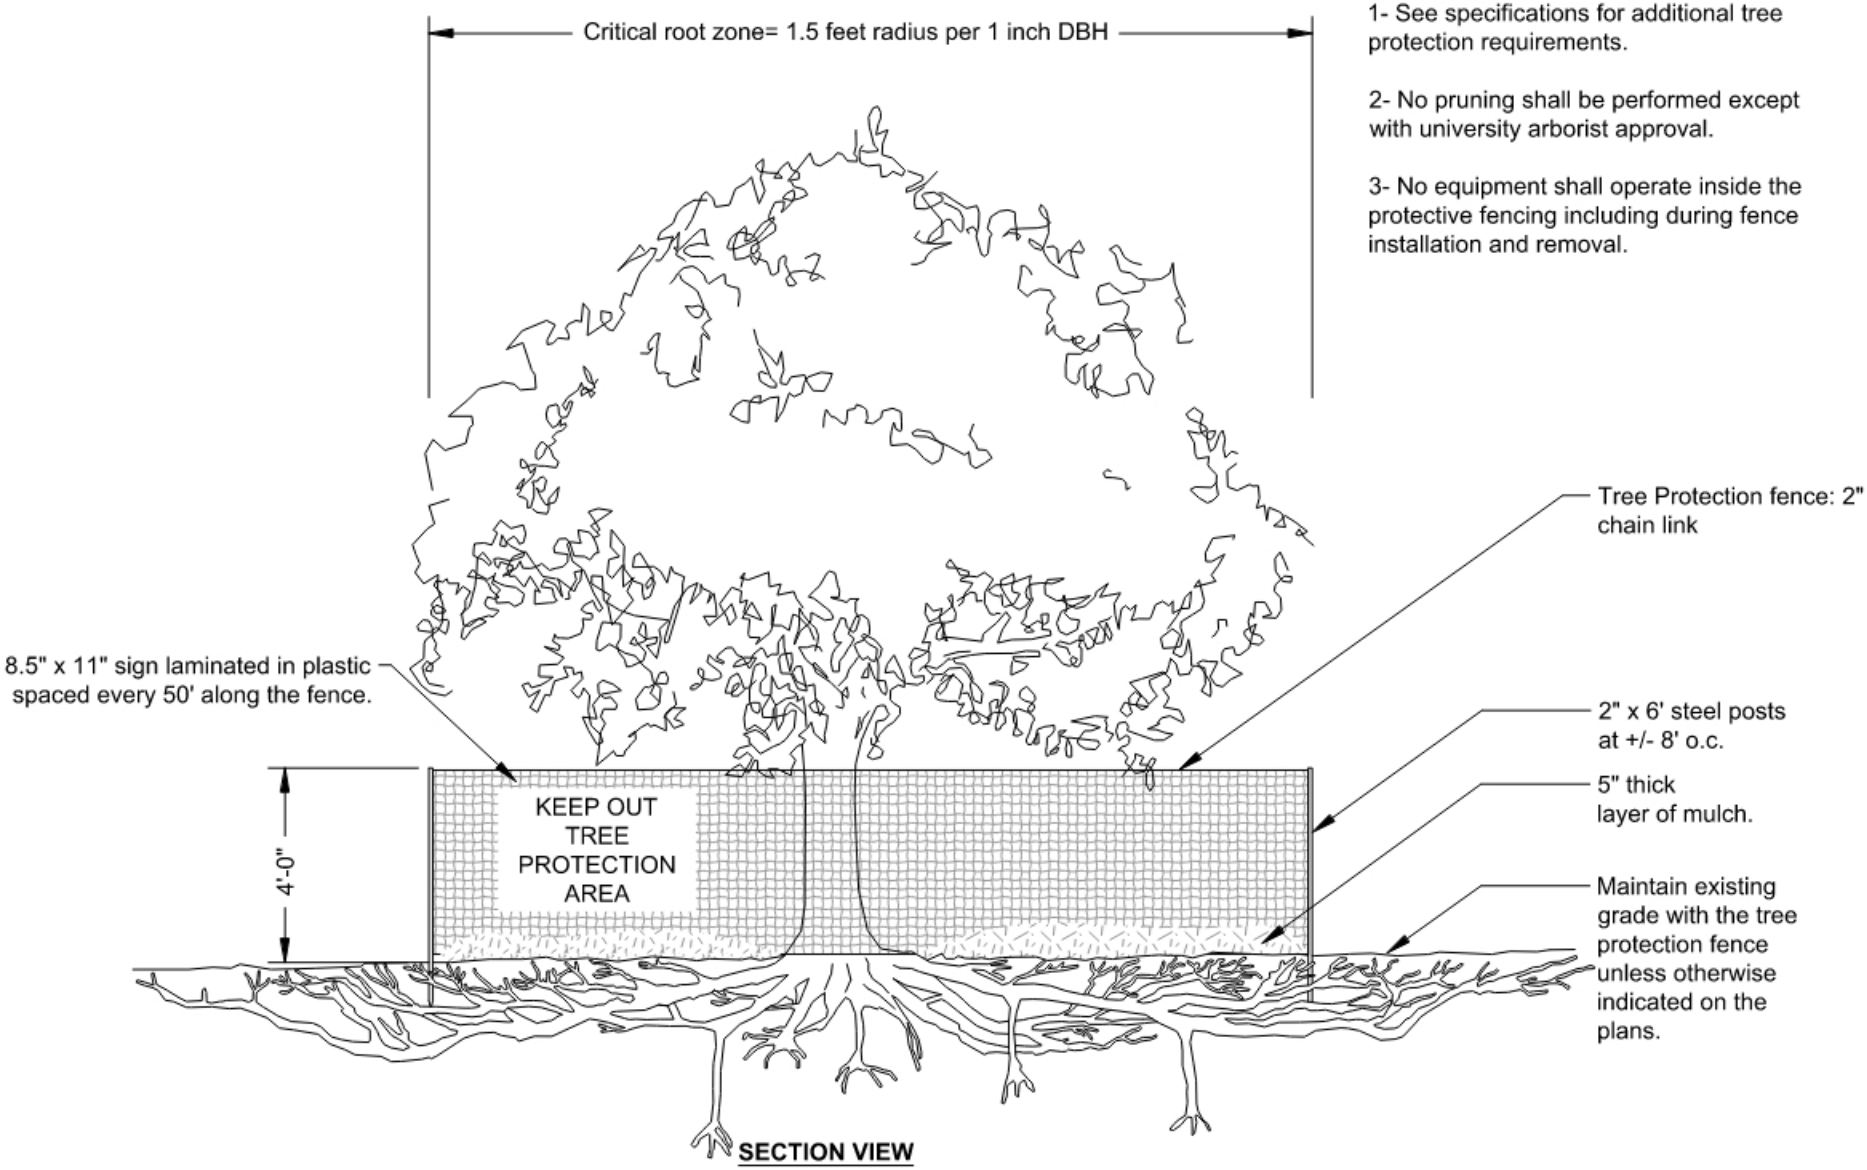

S-X

TREE PROTECTION

VIRGINIA TECH

VT Design Standard Detail Library 2020